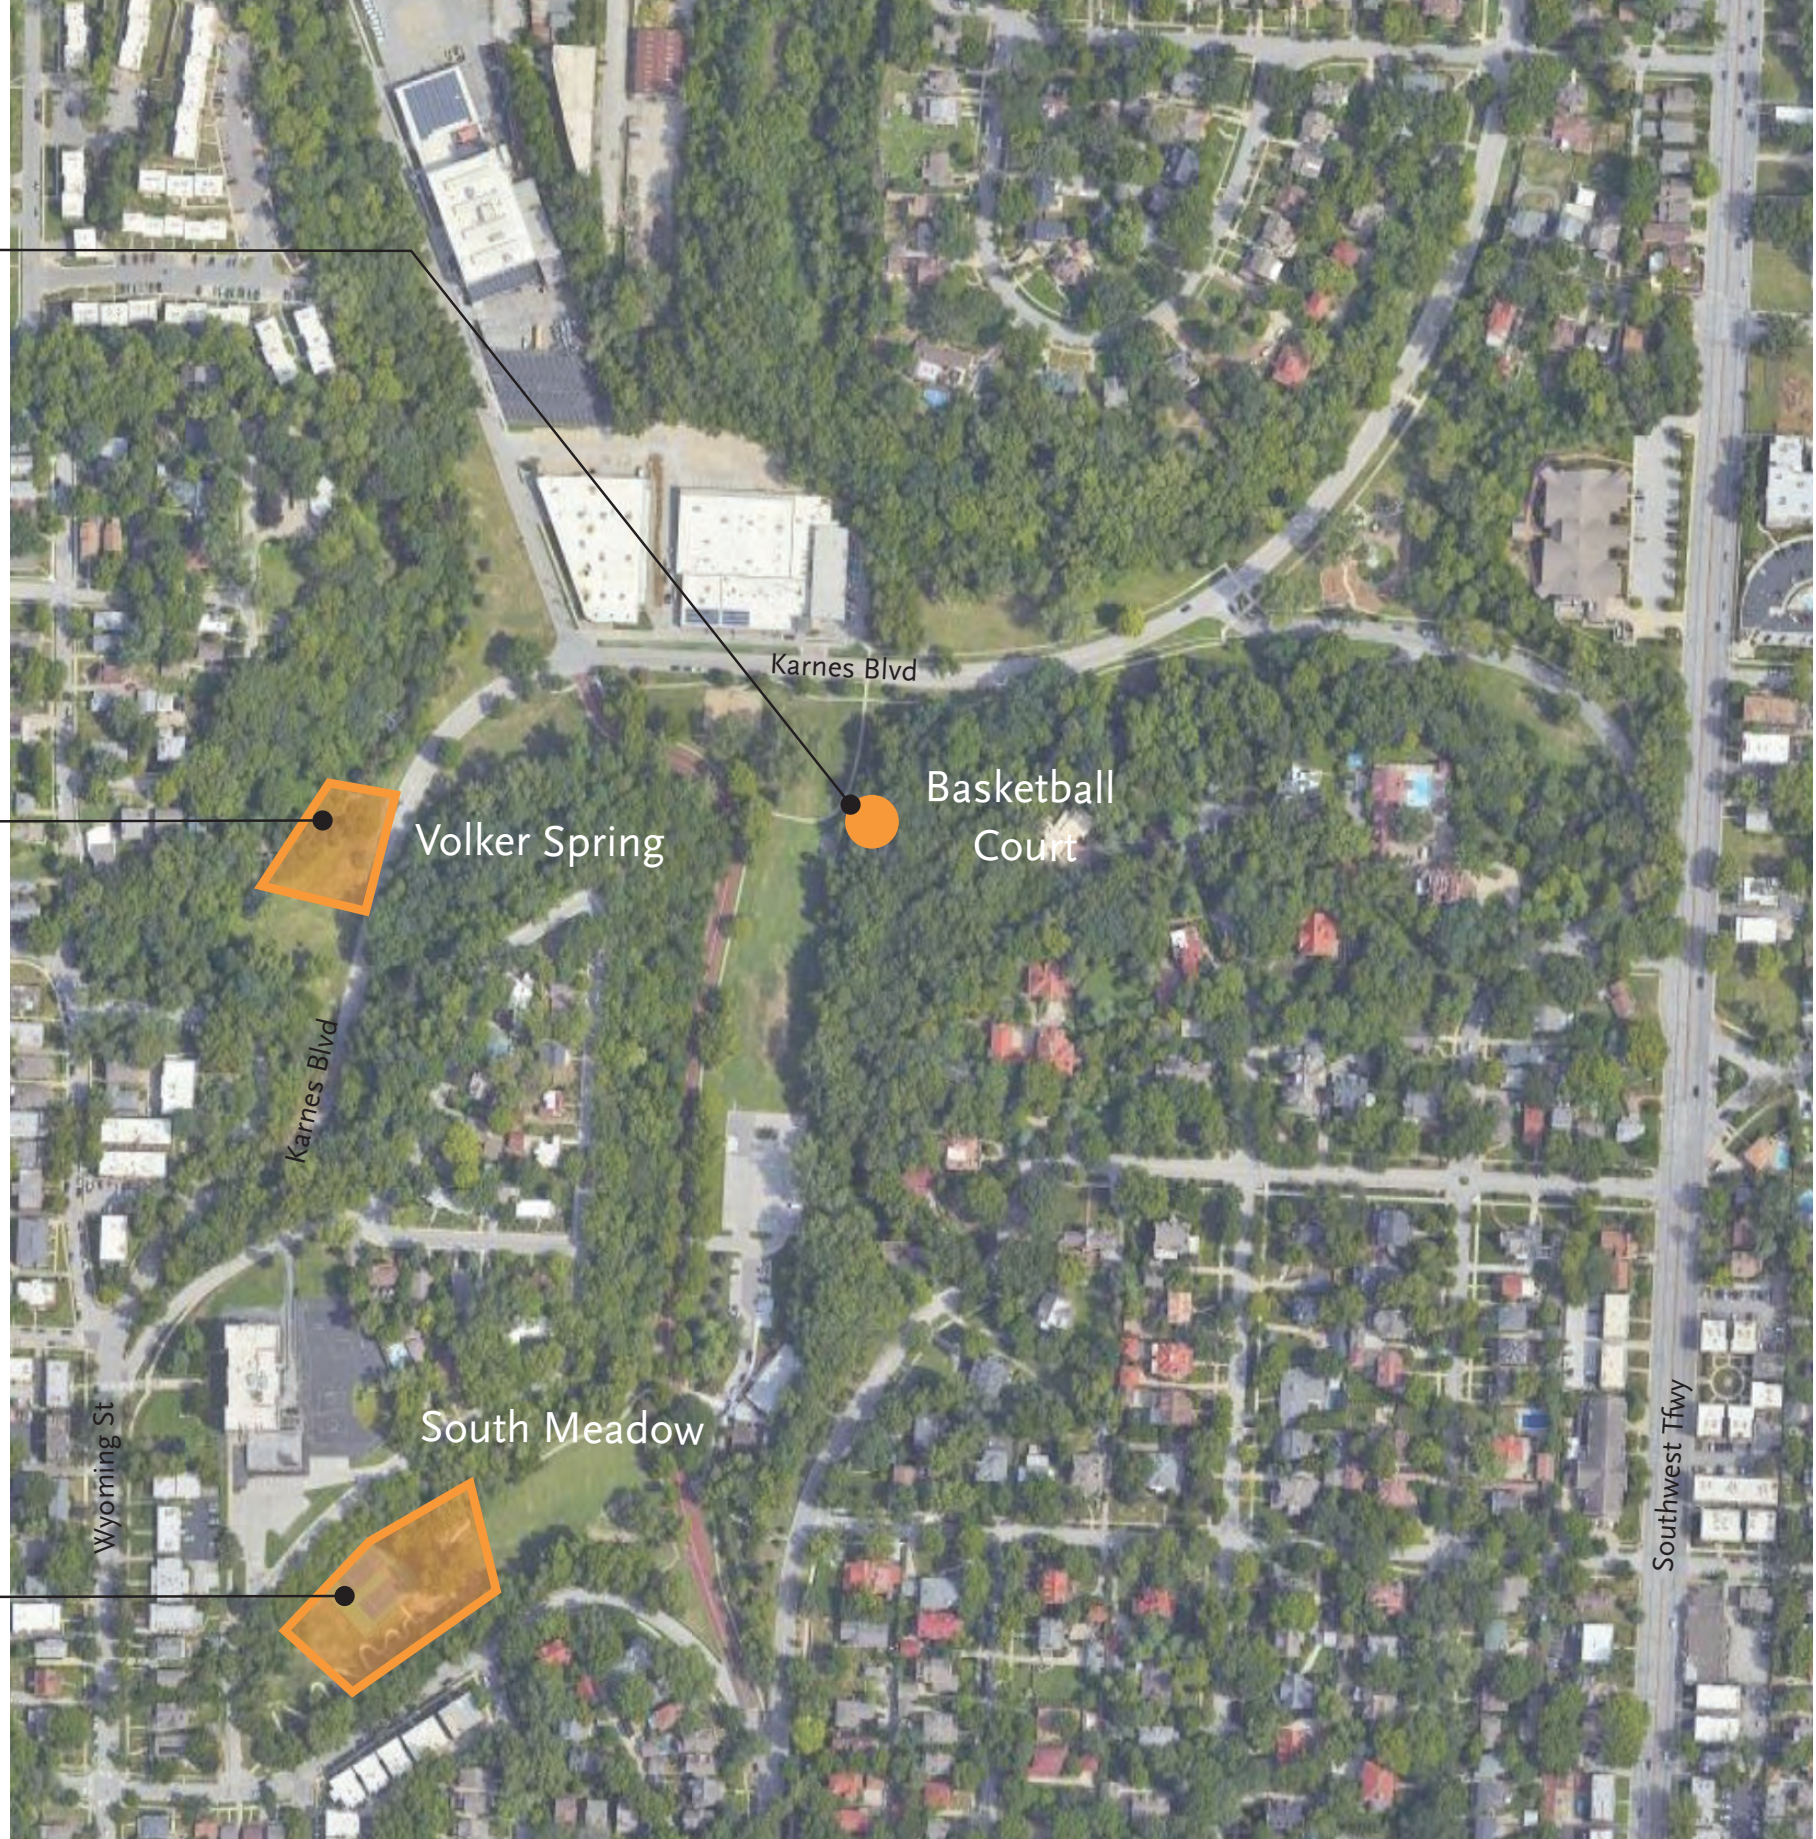ROANOKE PARK CONSERVANCY

ROANOKE PARK

PIAC 2024 Presentation

08.30.2024
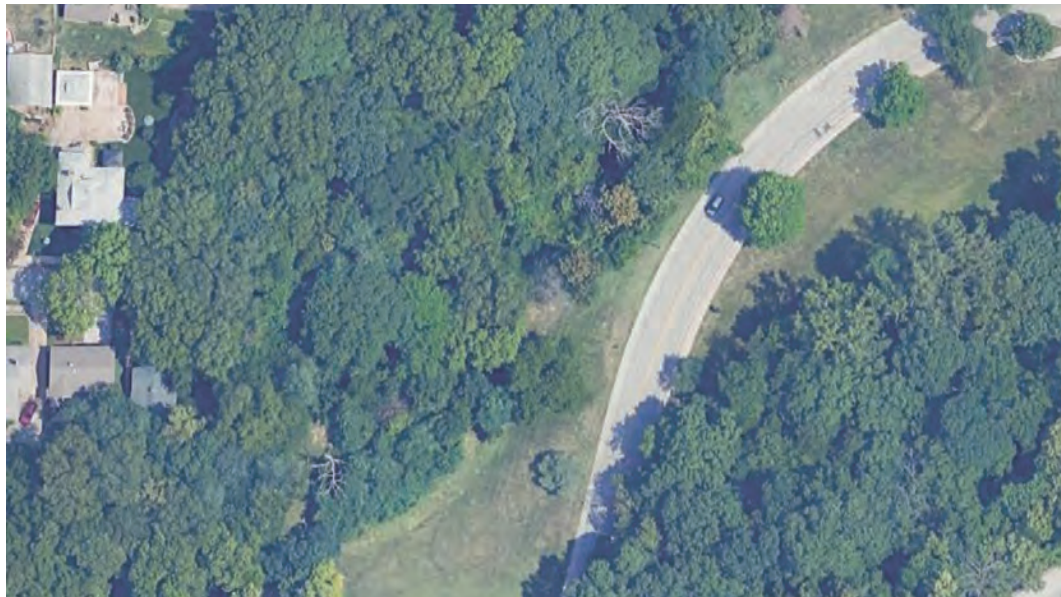
Context Aerial

Volker Spring

Basketball Court

South Meadow

Karnes Blvd

Karnes Blvd

Wyoming St

Southwest Tfwy

01 Boardwalk Bridge

02 Stream Rest Stop

03 Net Tunnel

04 Alternative Steps

05 Hammocks

06 Log Pile Nature Play

07 Wood Climbing Stilts

08 Trail Connection

Volker Spring Preliminary Concept Sketch

SCALE: 1" = 20'-0"

0'   10'   20'   40'   60'

ROANOKE PARK CONSERVANCY

August 20, 2024

SWTDESIGN

BEFORE

01 Nature Play
02 Accessible Path
03 Educational Signage
04 Footbridge Crossing
05 Water Channel
06 Sand Play Area
07 Improved Pond with Habitat
08 Native Plantings

ROANOKE PARK CONSERVANCY

VOLKER SPRING 2024 PRIORITY #1 FUNDING REQUEST

SWT DESIGN

Roanoke Park, KCMO
Upgrade of Basketball Court

Legend
⬡ Existing Half Court Basketball (40' x 35')
⬢ Proposed Half Court (50' x 42')

EXISTING COURT

PROPOSED GOAL

ESTIMATED REPLACEMENT COST
$75,000

N

100 ft

ROANOKE PARK CONSERVANCY

BASKETBALL COURT 2024 PRIORITY #2 FUNDING REQUEST

August 20, 2024

SWT DESIGN

Roanoke Roadway, Penn Valley Park, Kansas City, Mo.